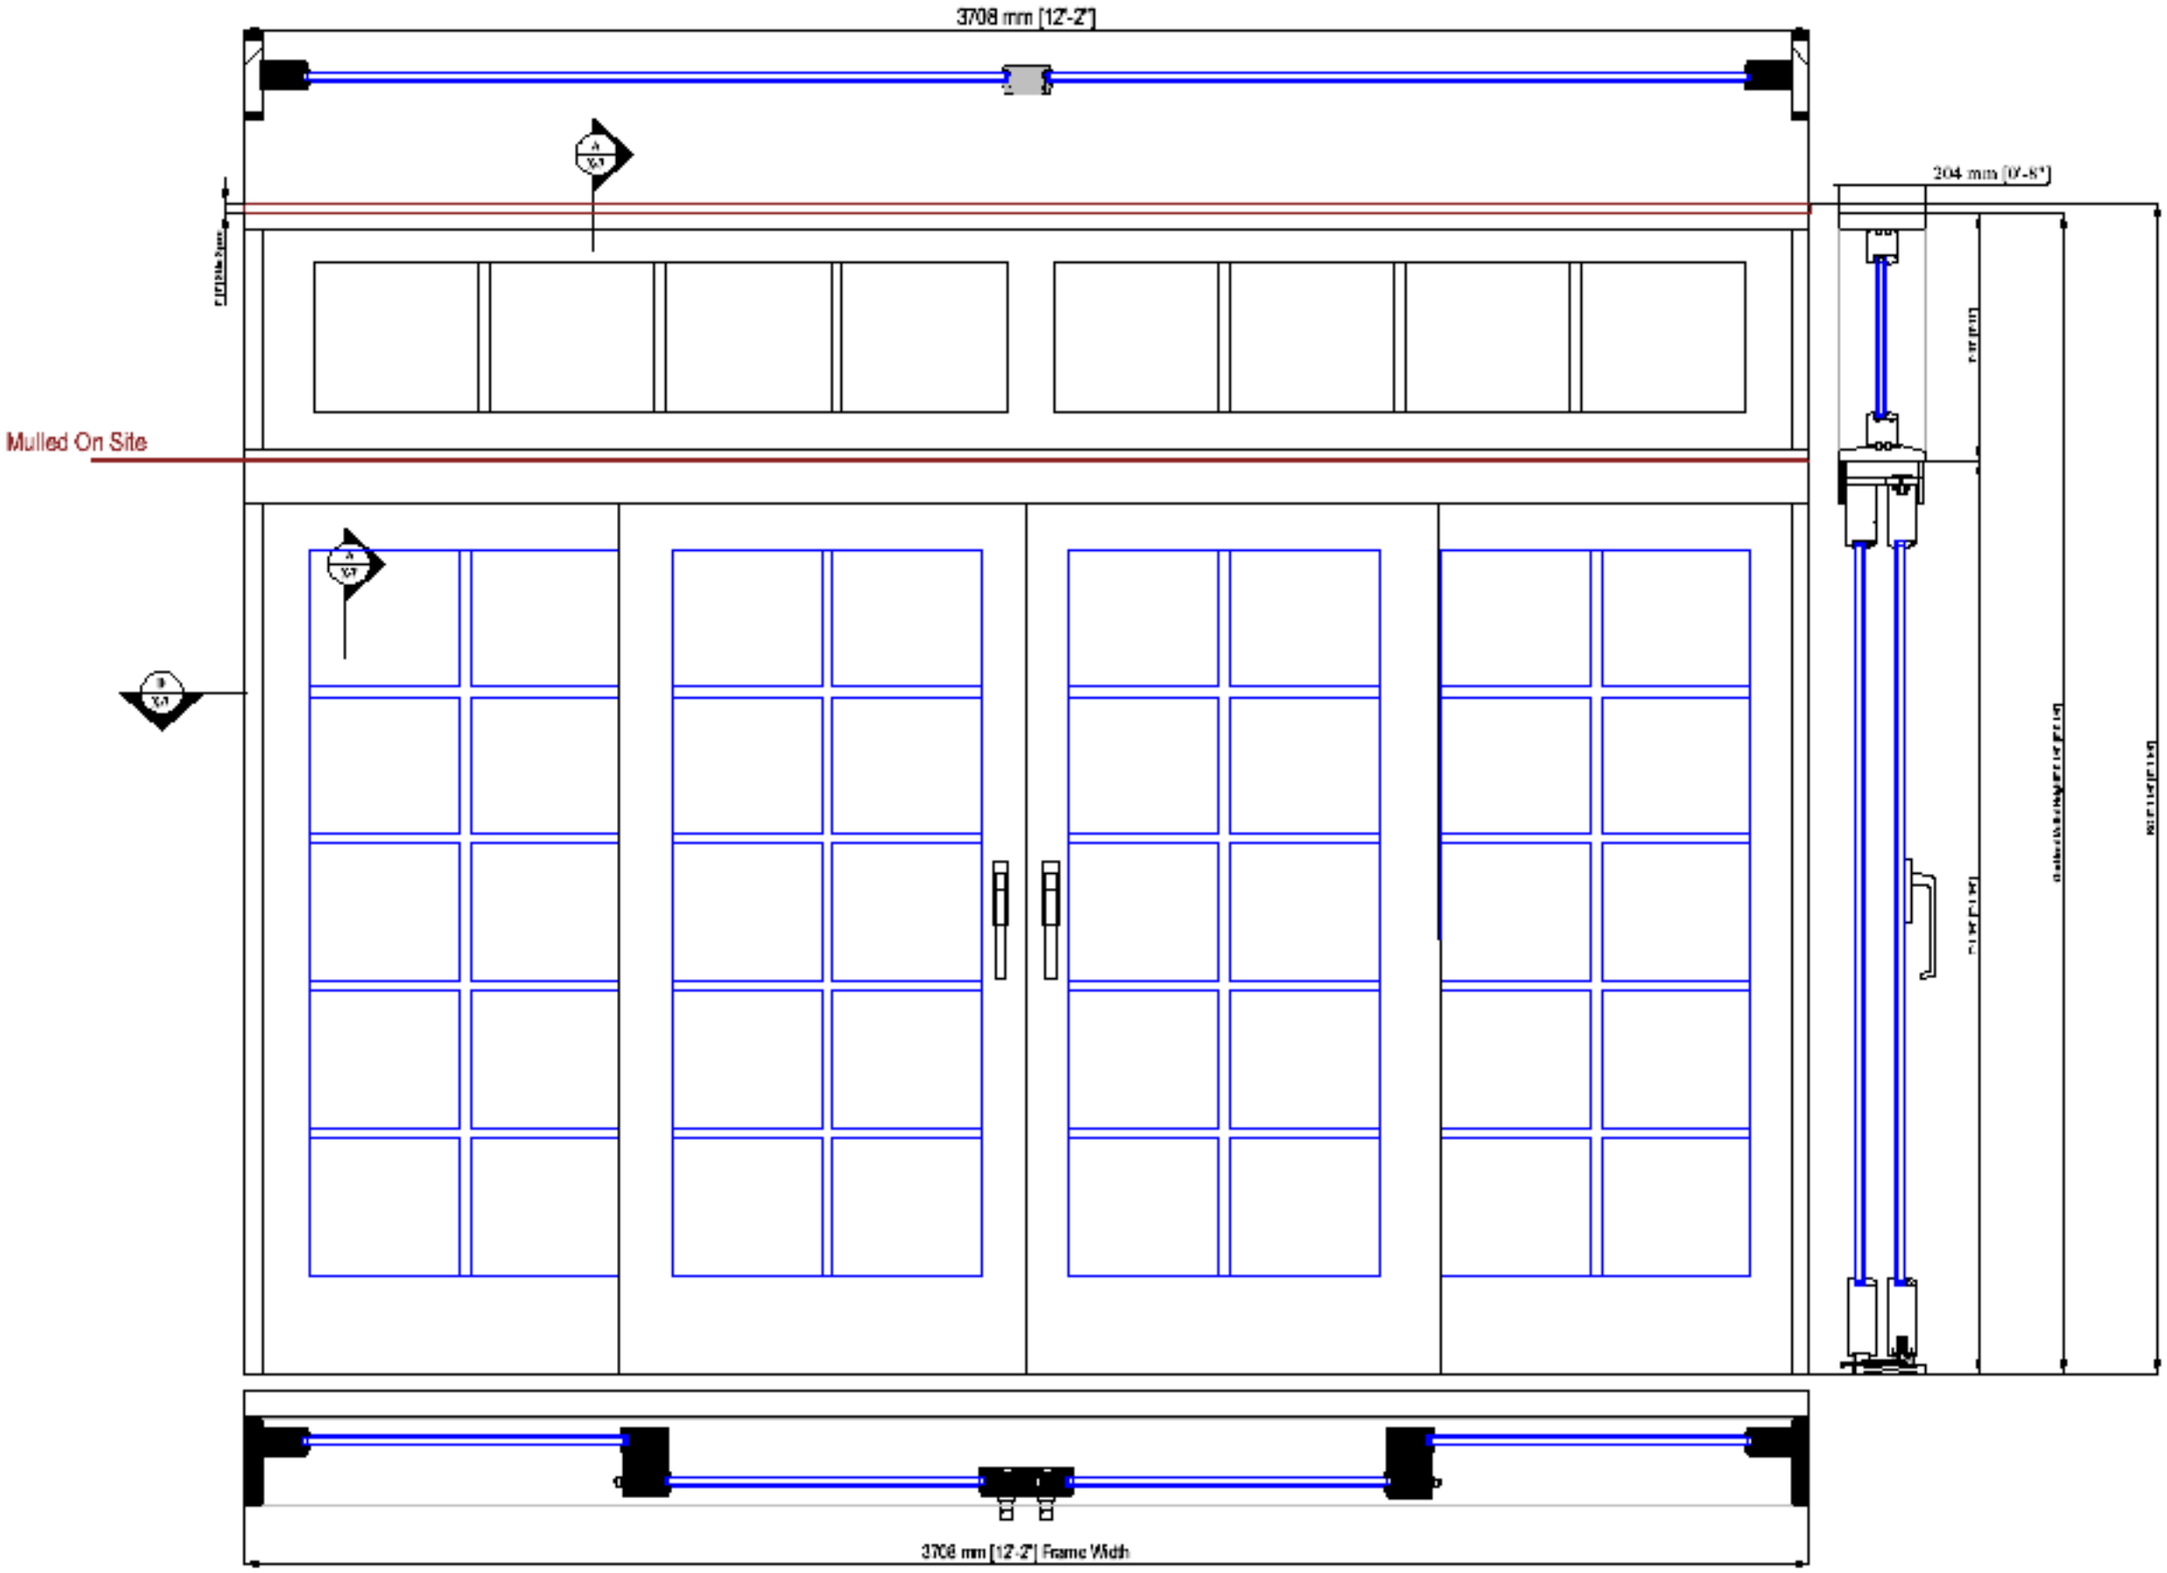

EUROPEAN ARCHITECTURAL SUPPLY	SHEET TITLE Sliding Door with Transom	SHEET No
European Architectural Supply, LLC 20 Gimbar Lane Weston, MA 02493 Tel: (781) 643-4433 Fax: (781) 207-0388	PROJECT	
	SCALE NTS	DRAWN BY Dan Zarella	DATE 02/02/2005